

THE PORT AUTHORITY  
OF NY & NJ



ORIGINAL SIGNED & SEALED BY  
N.Y. P.E. (OR R.A.)

**Joseph R. Loring  
& Associates, Inc.**  
consulting engineers

One Pennsylvania Plaza  
New York, New York 10004-0044  
Tel: (212) 512-7400, Fax: (212) 953-7362


THE OFFICE OF  
**DAVID  
ELIOT  
LEBOVITZ  
P.C.**

CONTRACT & PLANNING  
20 WEST 40TH STREET NEW YORK, NY 10018  
TEL: (212) 921-1000 FAX: (212) 921-1001

**LESLIE E. ROBERTSON  
ASSOCIATES, R.L.P.**

CONSULTING STRUCTURAL ENGINEERS  
20 WEST 40TH STREET  
NEW YORK, NY 10018  
TEL: (212) 921-1000 FAX: (212) 921-1001

I HEREBY CERTIFY THAT THIS IS A TRUE AND CORRECT  
COPY OF ONE OF THE CONTRACT DRAWINGS CON-  
STITUTING A PART OF CONTRACT NO. **WTC-945.071**  
IN THE FORM IN WHICH SAID DRAWINGS EXIST AT  
THE TIME THE SAID CONTRACT WAS EXECUTED BY  
THE PARTIES.  
DATE **11/16/98** *William A. Balkus*  
DATE **9/10/98** *PK. Young*  
SPEC. WRITER  
ENGINEER OF DESIGN

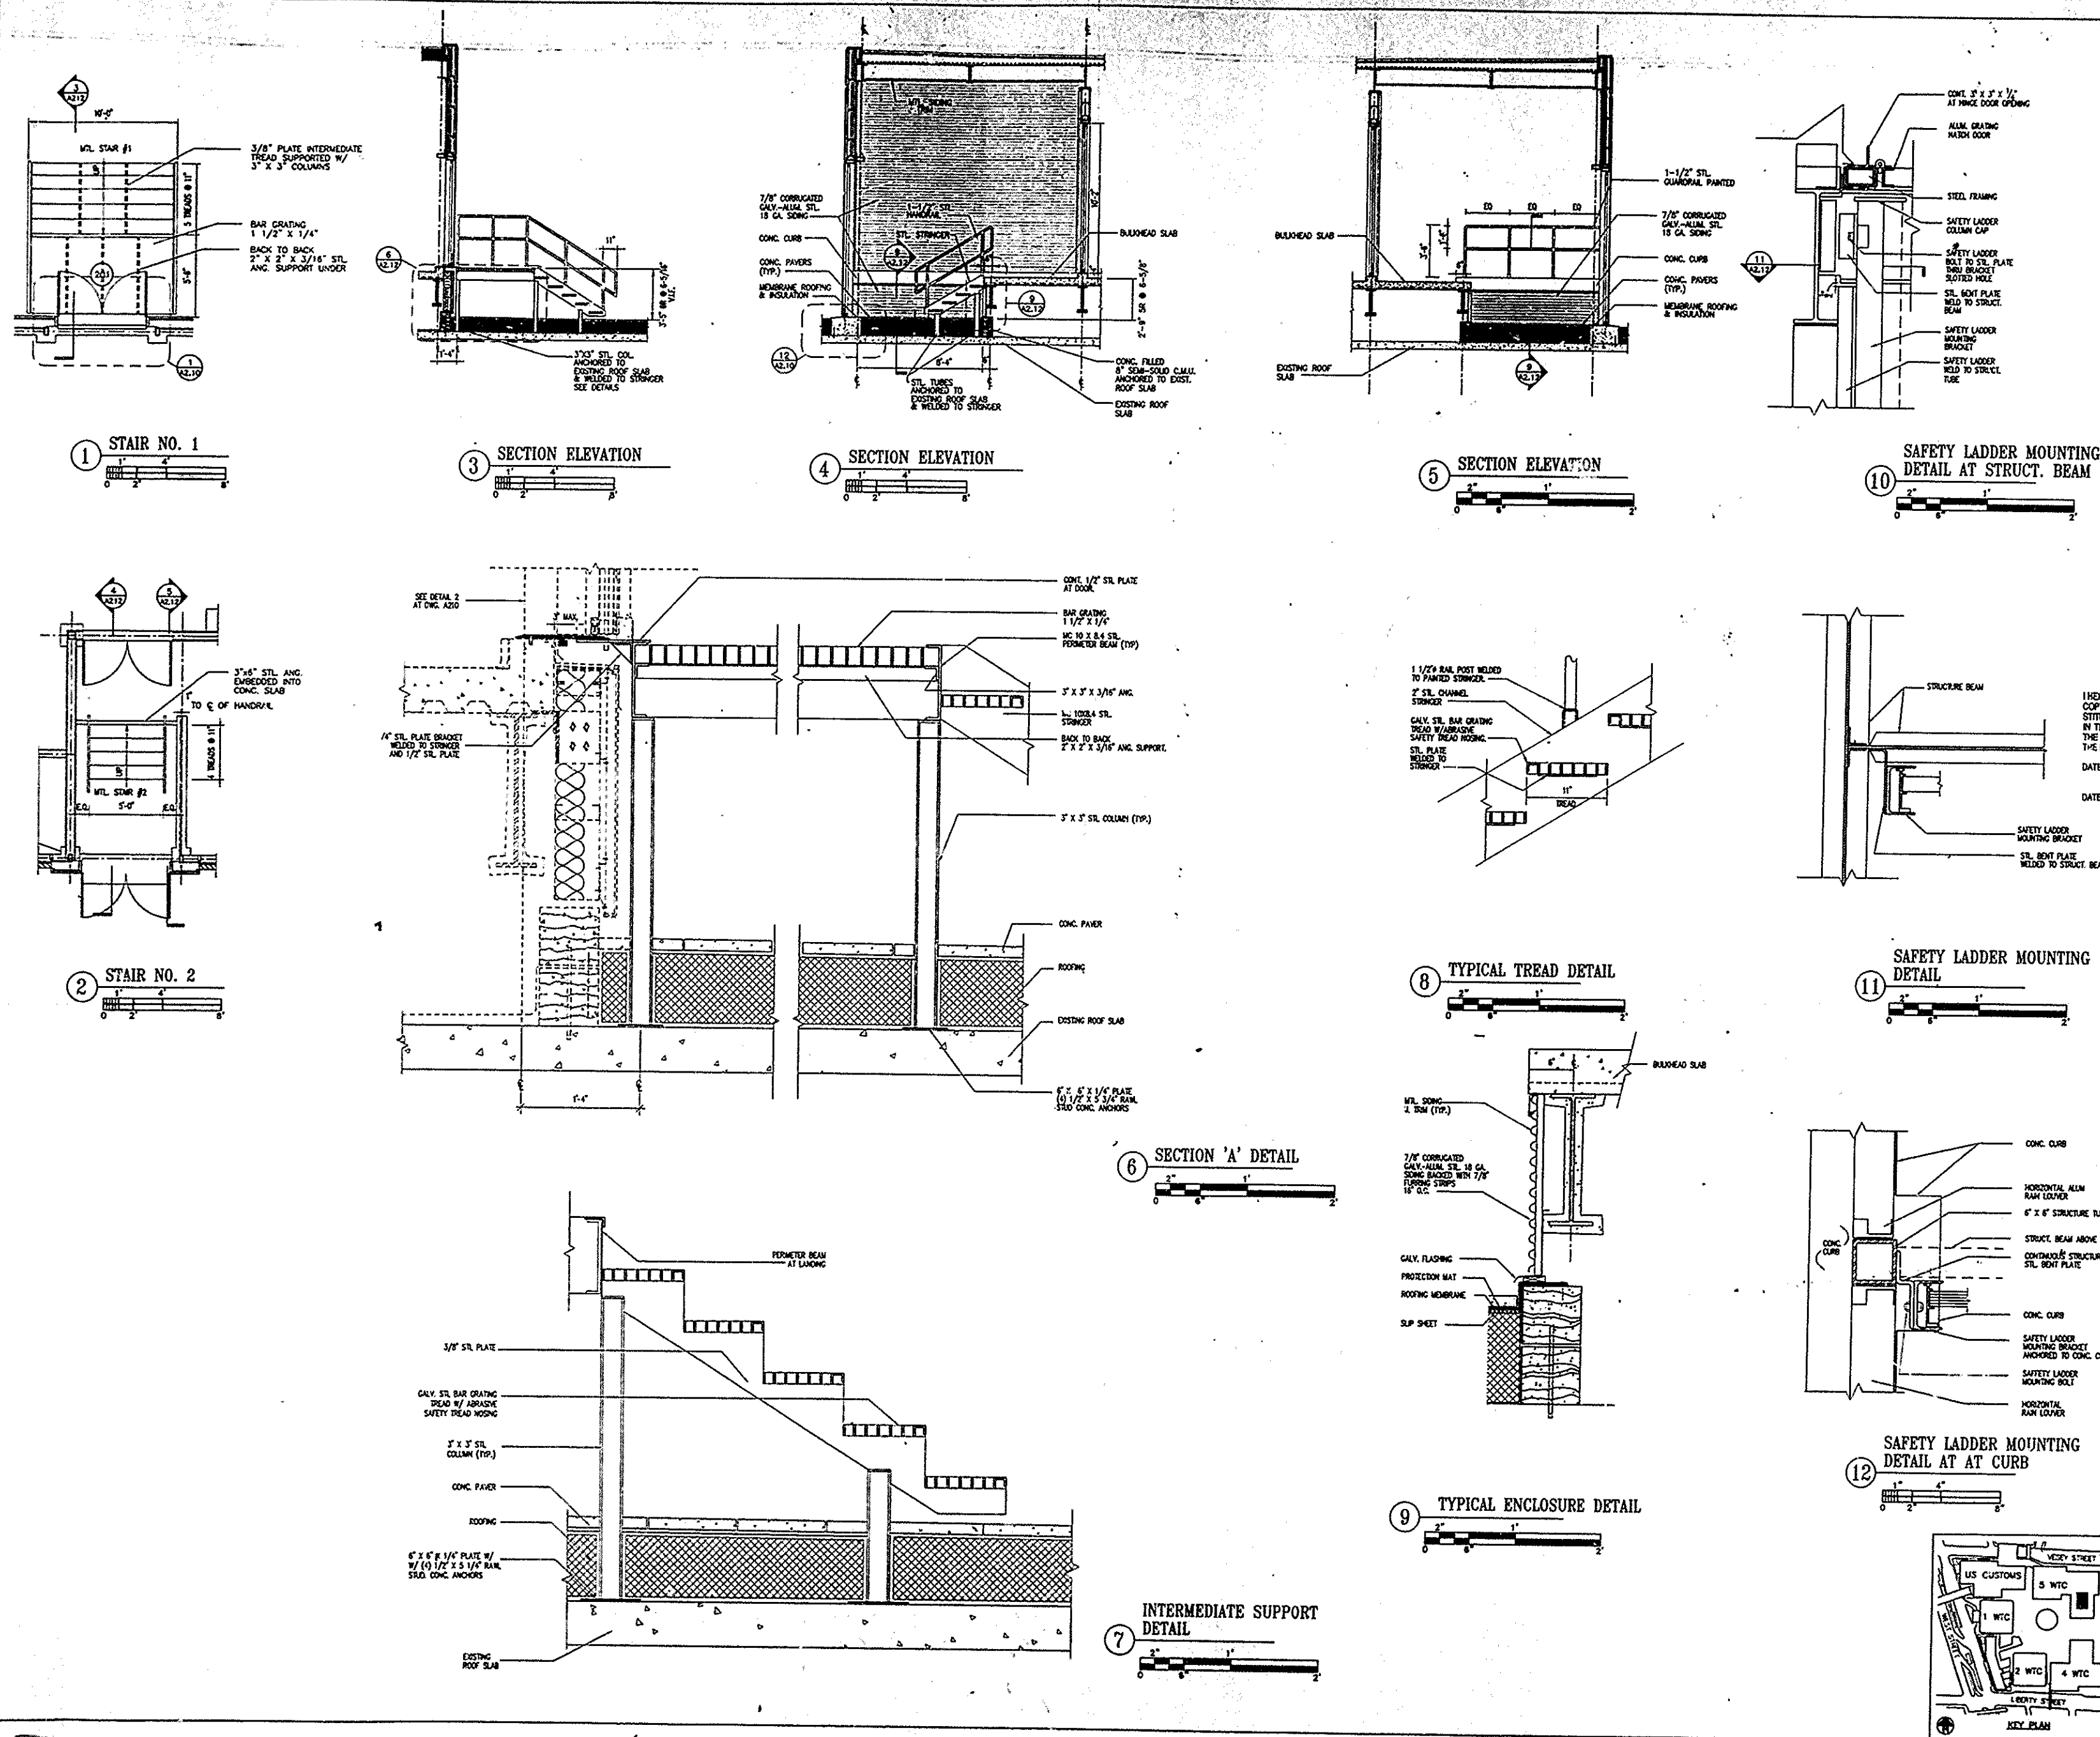

12/12/97 GENERAL REVISIONS

11/17/97 ISSUED FOR BID

No. Date Revision Approved

Engineering Department

Design Division

The World Trade Center

STANDBY POWER

5 WORLD TRADE CENTER

ARCHITECTURAL

STAIR PLANS, SECTIONS & DETAILS

This drawing subject to conditions in contract.

All alterations, ideas, designs and methods

herein are reserved to Port Authority and

may not be used without its written consent.

C.D. M.O.

Designed by Drawn by JRL Job No.

Date 11/17/97 Scale AS SHOWN

Contract Number Drawing Number

WTC-945.071 A2-12

